


Sophia - Planta Implantação BESS

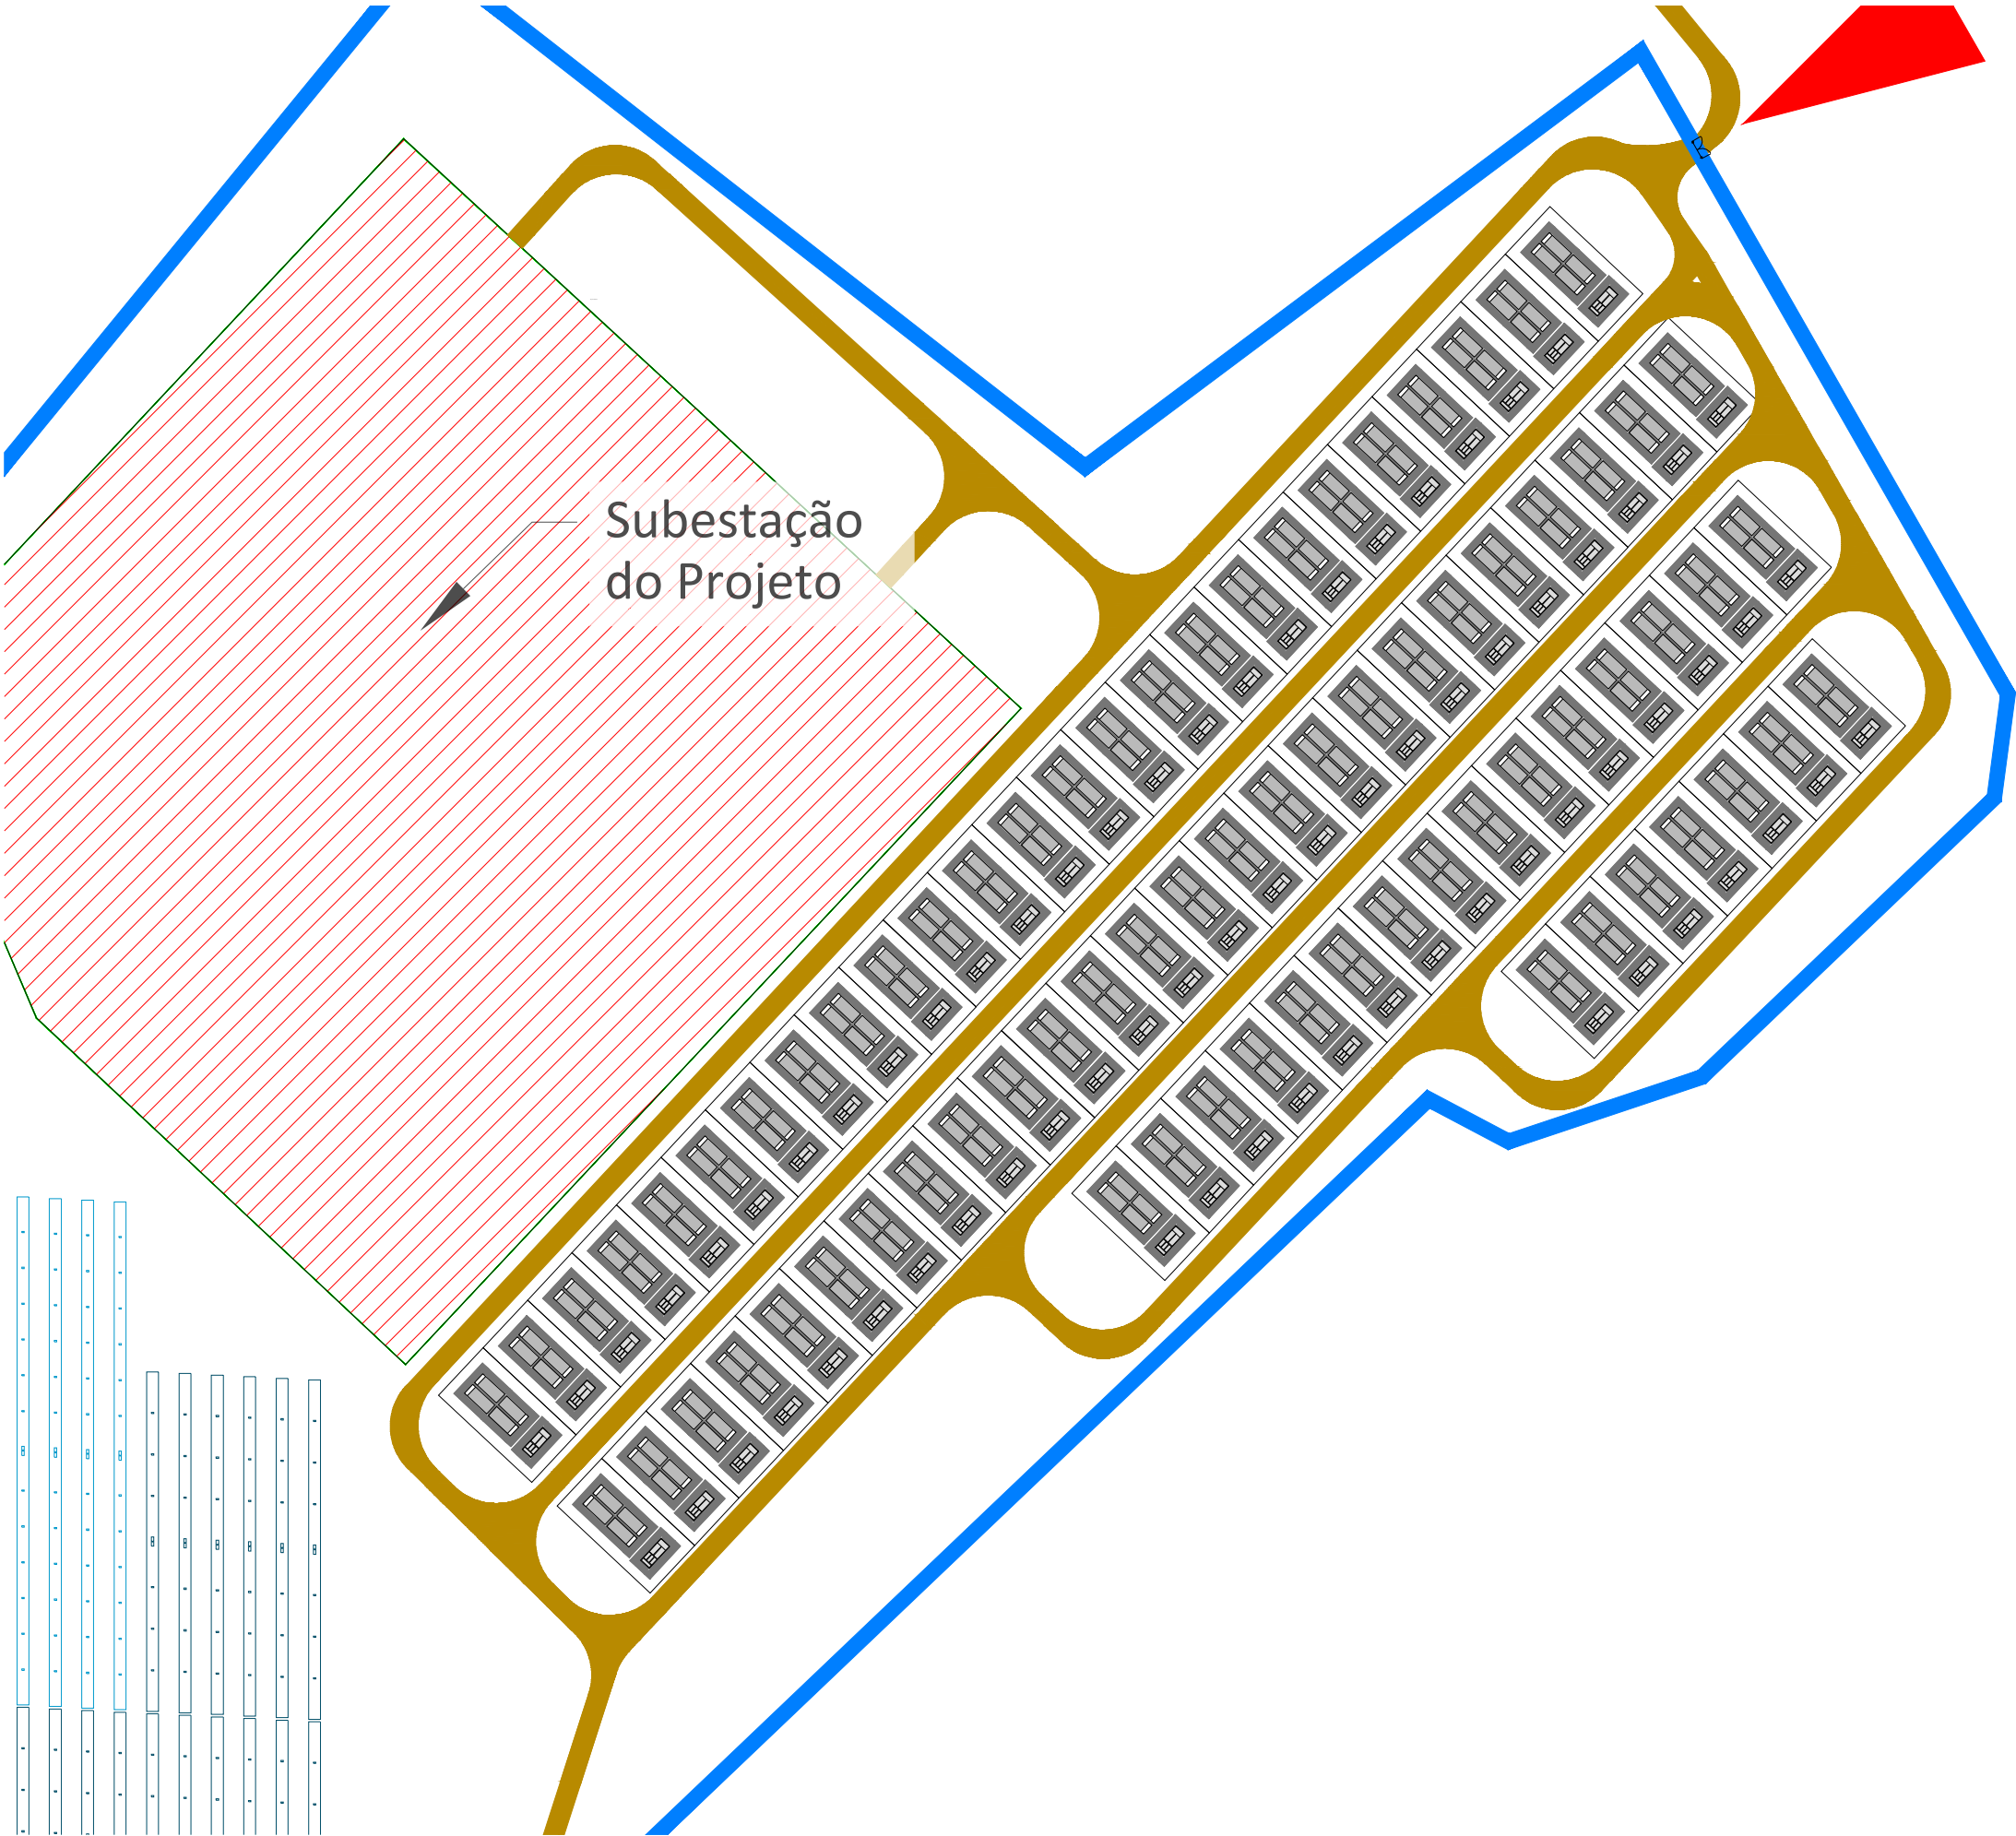

	Entrada
	Vedação
	Estrada Interna
	Portão de Acesso
	Posto de Transformação
	BESS - Contendor

BESS SPECIFICATIONS	
Potência-AC	420 MW _{AC}
Duração	4 h
Capacidade Nominal	1 680 MWh
PTs Qty	72
Battery Enclosure Qty	288
Roads	XXXX m
Area	37 961 m²

Revisions:			
02	07.07.26	Layout update	AD
01	27.10.22	Plots and constraints update	AGV
00	13.06.22	Initial layout	AGV
Rev	Date	Comments	Dwn Chkd

AD			07.07.2026
DRAWN	CHECKED	APPROVED	DATE

PROJECT NAME & ADDRESS:
Location:
FUNDÃO, PORTUGAL

NOTES:
- 655 Wp Bifacial modules
-
-
-

Paper Size:	Scale:	Sheet:
A3	Custom	1

CAPACITY:
875168 Modules 420 MW / 4h

DRAWING TITLE:
Planta Implantação - BESS

DRAWING NUMBER: LP1-IDL	STATUS: Estudo Prévio
----------------------------	--------------------------

lightsourcebp

Lightsource Development Limited,
7th Floor, 33 Holborn, London, EC1N 2HU
General: +44 (0) 333 200 0755
Web: www.lightsourcebp.com
info@lightsourcebp.com

THIS DOCUMENT IS THE PROPERTY OF LIGHTSOURCE RENEWABLE DEVELOPMENT LTD
IT IS PROHIBITED TO REPRODUCE IT FOR OTHER PURPOSES WITHOUT AUTHORIZATION IN WRITING

ISO full bleed A3 (420.00 x 297.00 MM)-V.4.4